

WESTMORELAND SQUARE SECTION WSa
1/100





WESTMORELAND SQUARE SECTION WSb
1/100

AYLESBURY REGENERATION

Notting Hill Housing Group | London Borough of Southwark

Notes:
Do not scale from drawings unless by agreement with HTA. Use figured dimensions only. Check all dimensions on site prior to commencing the works. Drawing to be read in conjunction with other relevant consultant information.

This drawing is the copyright of HTA Design LLP and must not be copied or reproduced in part, or in whole, without the express permission of HTA Design LLP.
Drawing to be read in conjunction with outline specification.

Legend

0 1 2 3 4 5 m

Westmoreland Square Sections — drawing title
HTA-L-D01-X-XX-2202 — drawing number
A — revision

Notting Hill Housing Aylesbury Regeneration — client / project
1:100 — scale (A1)
NHH-AES — project number
sdm — originated by

FOR PLANNING — status
23/02/15 — date

HTA Design LLP
106-110 Kentish Town Road
London, NW1 9PX
020 7485 8555
www.hta.co.uk

HTA Design LLP
21 Slater's Steps
Edinburgh, EH8 8PB
0131 344 4742
www.hta.co.uk



WESTMORELAND PARK SECTION WSa
1/100





WESTMORELAND PARK SECTION WSb
1/100

AYLESBURY REGENERATION

Notting Hill Housing Group | London Borough of Southwark

Notes:
Do not scale from drawings unless by agreement with HTA. Use figured dimensions only. Check all dimensions on site prior to commencing the works. Drawing to be read in conjunction with other relevant consultant information.

This drawing is the copyright of HTA Design LLP and must not be copied or reproduced in part, or in whole, without the express permission of HTA Design LLP.
Drawing to be read in conjunction with outline specification.

Legend

0 1 2 3 4 5 m

Westmoreland Park Sections (drawing title)	HTA-L-D01-X-XX-2203 (drawing number)	A (revision)
Notting Hill Housing Aylesbury Regeneration (client / project)	1:100 scale @ A1	NHH-AES (project number)
		sdm (originated by)
FOR PLANNING (status)	23/09/14 (date)	

HTA Design LLP
106-110 Kentish Town Road
London, NW1 9PX
020 7485 8555
www.hta.co.uk

HTA Design LLP
21 Slater's Steps
Edinburgh, EH8 8PB
0131 344 4742
www.hta.co.uk





PORTLAND STREET PARK SECTION PPa
1:100



PORTLAND STREET PARK SECTION PPb
1:100

AYLESBURY REGENERATION

Notting Hill Housing Group | London Borough of Southwark

Notes:
Do not scale from drawings unless by agreement with HTA. Use figured dimensions only. Check all dimensions on site prior to commencing the works. Drawing to be read in conjunction with other relevant consultant information.

This drawing is the copyright of HTA Design LLP and must not be copied or reproduced in part, or in whole, without the express permission of HTA Design LLP.
Drawing to be read in conjunction with outline specification.

Legend

0 1 2 3 4 5 m

Portland Street Park Sections (drawing title)	HTA-L-D01-X-XX-2204 (drawing number)	A (revision)
Notting Hill Housing Aylesbury Regeneration (client / project)	1:100 scale @ A1	NHH-AES (project number)
		sdm (originated by)
FOR PLANNING (status)	24/09/14 (date)	


HTA Design LLP
106-110 Kentish Town Road
London, NW1 9PX
020 7485 8555
www.hta.co.uk

HTA Design LLP
21 Slater's Steps
Edinburgh, EH8 8PB
0131 344 4742
www.hta.co.uk



COURTYARD 1 SECTION C1a
1/100



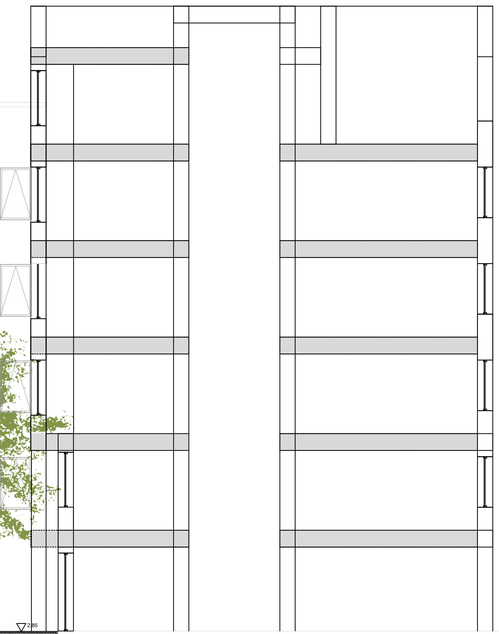

COURTYARD 1 SECTION C1b
1/100

AYLESBURY REGENERATION

Notting Hill Housing Group | London Borough of Southwark

Notes:
Do not scale from drawings unless by agreement with HTA. Use figured dimensions only. Check all dimensions on site prior to commencing the works. Drawing to be read in conjunction with other relevant consultant information.

This drawing is the copyright of HTA Design LLP and must not be copied or reproduced in part, or in whole, without the express permission of HTA Design LLP.
Drawing to be read in conjunction with outline specification.

Legend

0 1 2 3 4 5 m

Courtyard 1 Sections — drawing title
HTA-L-D01-X-XX-2205 — drawing number
A — revision
Notting Hill Housing Aylesbury Regeneration — client / project
1:100 — scale @ A1
NHH-AES — project number
sdm — originated by
FOR PLANNING — status
24/09/14 — date

HTA Design LLP
106-110 Kentish Town Road
London, NW1 9PX
020 7485 8555
www.hta.co.uk

HTA Design LLP
21 Slater's Steps
Edinburgh, EH8 8PB
0131 344 4742
www.hta.co.uk



COURTYARD 4 SECTION C4a
1/100





COURTYARD 4 SECTION C4b
1/100

AYLESBURY REGENERATION

Notting Hill Housing Group | London Borough of Southwark

Notes:
Do not scale from drawings unless by agreement with HTA. Use figured dimensions only. Check all dimensions on site prior to commencing the works. Drawing to be read in conjunction with other relevant consultant information.

This drawing is the copyright of HTA Design LLP and must not be copied or reproduced in part, or in whole, without the express permission of HTA Design LLP.
Drawing to be read in conjunction with outline specification.

Legend

0 1 2 3 4 5 m

Courtyard 4 Sections — drawing title
HTA-L-D01-X-XX-2206 — drawing number
\- — revision

Notting Hill Housing Aylesbury Regeneration — client / project
1:100 — scale @ A1
NHH-AES — project number
sdm — originated by

FOR PLANNING — status
24/09/14 — date

HTA Design LLP
106-110 Kentish Town Road
London, NW1 9PX
020 7485 8555
www.hta.co.uk

HTA Design LLP
21 Slater's Steps
Edinburgh, EH8 8PB
0131 344 4742
www.hta.co.uk





COURTYARD 5 SECTION C5a
1/100



COURTYARD 5 SECTION C5b
1/100

AYLESBURY REGENERATION

Notting Hill Housing Group | London Borough of Southwark

Notes:
Do not scale from drawings unless by agreement with HTA. Use figured dimensions only. Check all dimensions on site prior to commencing the works. Drawing to be read in conjunction with other relevant consultant information.

This drawing is the copyright of HTA Design LLP and must not be copied or reproduced in part, or in whole, without the express permission of HTA Design LLP.
Drawing to be read in conjunction with outline specification.

Legend

0 1 2 3 4 5 m

Courtyard 5 Sections — drawing title
HTA-L-D01-X-XX-2207 — drawing number
A — revision

Notting Hill Housing Aylesbury Regeneration — client / project
1:100 — scale @ A1
NHH-AES — project number
sdm — originated by

FOR PLANNING — status
24/02/15 — date

HTA Design LLP
106-110 Kentish Town Road
London, NW1 9PX
020 7485 8555
www.hta.co.uk

HTA Design LLP
21 Slater's Steps
Edinburgh, EH8 8PB
0131 344 4742
www.hta.co.uk



COURTYARD 6 SECTION C6a
1/100





COURTYARD SECTION C6b
1/100

AYLESBURY REGENERATION

Notting Hill Housing Group | London Borough of Southwark

Notes:
Do not scale from drawings unless by agreement with HTA. Use figured dimensions only. Check all dimensions on site prior to commencing the works. Drawing to be read in conjunction with other relevant consultant information.

This drawing is the copyright of HTA Design LLP and must not be copied or reproduced in part, or in whole, without the express permission of HTA Design LLP.
Drawing to be read in conjunction with outline specification.

Legend


0 1 2 3 4 5 m


Courtyard 6 Sections — drawing title
HTA-L-D01-X-XX-2208 — drawing number
- — revision
Notting Hill Housing Aylesbury Regeneration — client / project
1:100 — scale @ A1
NHH-AES — project number
sdm — originated by
FOR PLANNING — status
24/09/14 — date

HTA Design LLP
106-110 Kentish Town Road
London, NW1 9PX
020 7485 8555
www.hta.co.uk

HTA Design LLP
21 Slater's Steps
Edinburgh, EH8 8PB
0131 344 4742
www.hta.co.uk

PLAN DETAIL
1/200

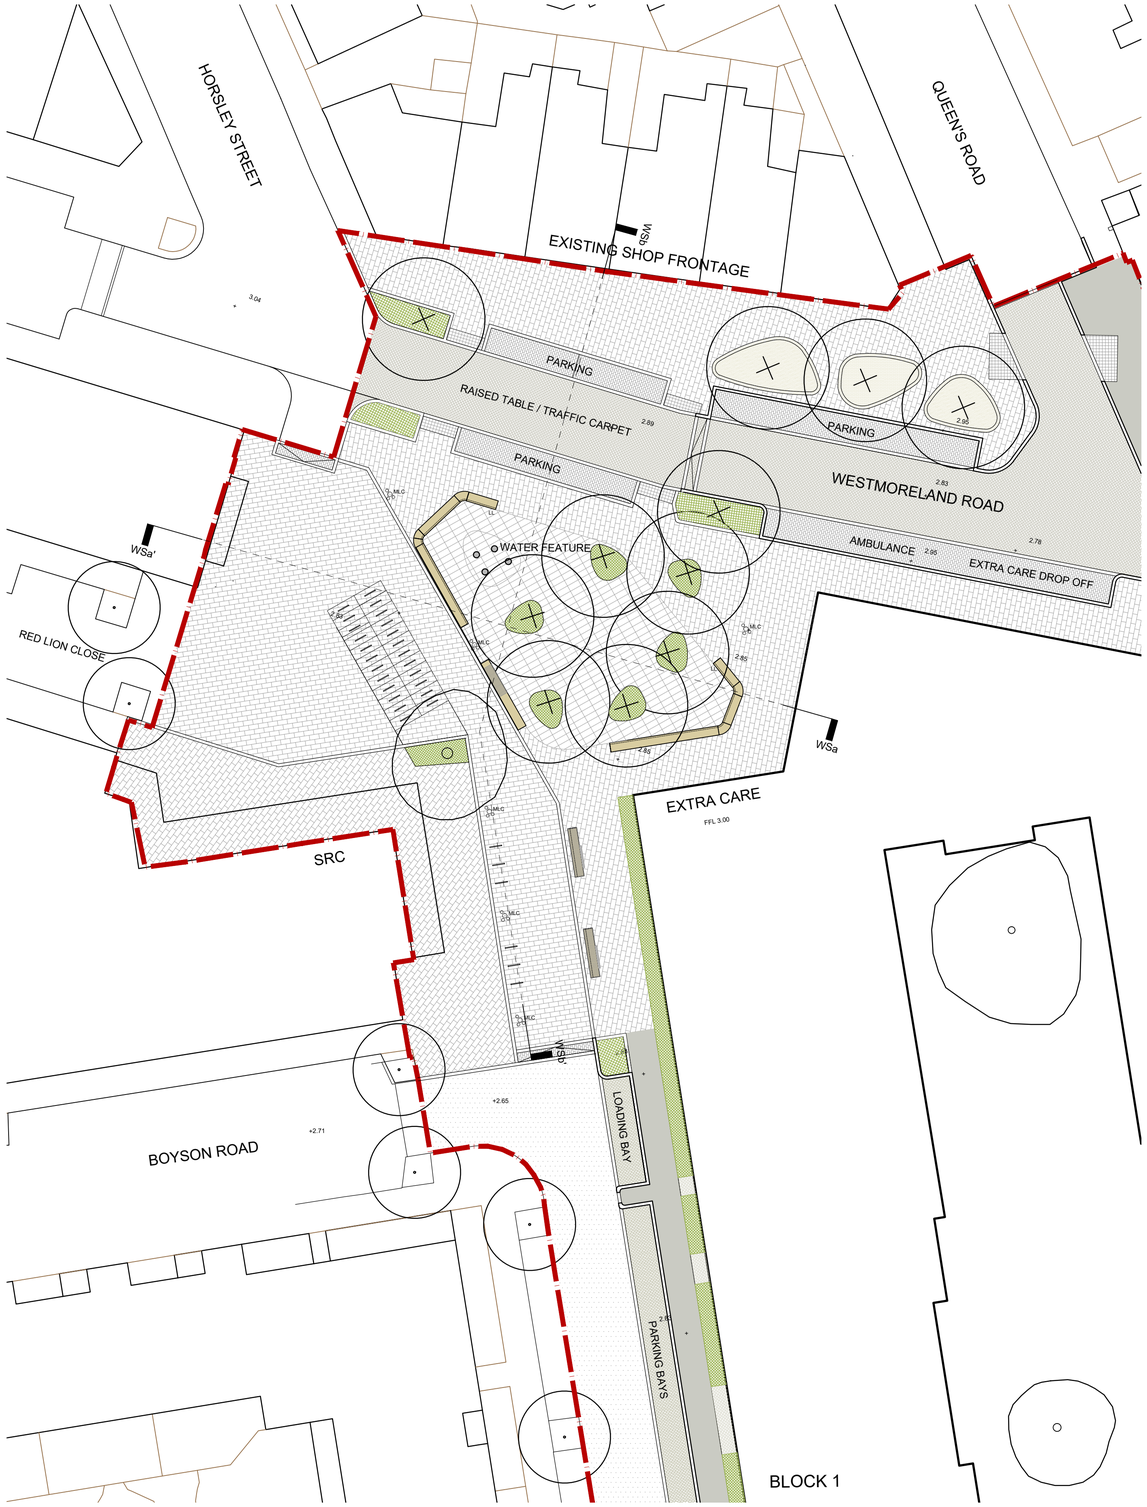

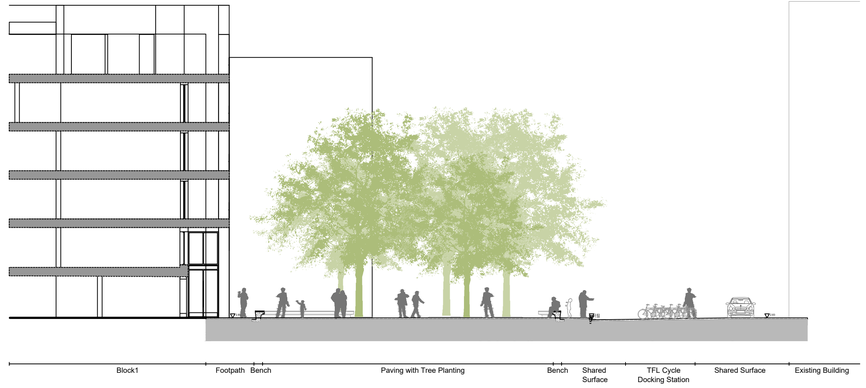

WESTMORELAND SQUARE SECTION WSa
1/200



WESTMORELAND SQUARE SECTION WSb
1/200

AYLESBURY REGENERATION

Notting Hill Housing Group | London Borough of Southwark

Notes:
Do not scale from drawings unless by agreement with HTA. Use figured dimensions only. Check all dimensions on site prior to commencing the works. Drawing to be read in conjunction with other relevant consultant information.

This drawing is the copyright of HTA Design LLP and must not be copied or reproduced in part, or in whole, without the express permission of HTA Design LLP.
Drawing to be read in conjunction with outline specification.

Legend

- Planning Application Boundary
- Proposed Building Outline
- Carriageway
- Tactile Paving
- Raised Kerb
- Flush Kerb
- Seating
- Granite Paving
- Planting beds
- TFL Cycle Docking Station
- Cycle stands
- Lighting Open Spaces
- Retained Trees
- Proposed Trees

0 2 4 6 8 10 m

NORTH

Westmoreland Square (drawing title)	HTA-L-D01-X-XX-2902 (drawing number)		A (revision)
Notting Hill Housing Aylesbury Regeneration (client / project)	1:200 (scale :: A1)	NHH-AES (project number)	SDM (originated by)
FOR PLANNING (status)	23/02/15 (date)		

HTA Design LLP
106-110 Kentish Town Road
London, NW1 9PX
020 7485 8555
www.hta.co.uk

HTA Design LLP
21 Slater's Steps
Edinburgh, EH8 8PB
0131 344 4742
www.hta.co.uk



PLAN DETAIL
1/200



WESTMORELAND PARK SECTION WPa
1/200



WESTMORELAND PARK SECTION WPb
1/200

AYLESBURY REGENERATION

Notting Hill Housing Group | London Borough of Southwark

Notes:
Do not scale from drawings unless by agreement with HTA. Use figured dimensions only. Check all dimensions on site prior to commencing the works. Drawing to be read in conjunction with other relevant consultant information.

This drawing is the copyright of HTA Design LLP and must not be copied or reproduced in part, or in whole, without the express permission of HTA Design LLP.
Drawing to be read in conjunction with outline specification.

Legend
- Planning Application Boundary
- Proposed Building Outline
- Carriageway
- Parking Bays
- Pedestrian Crossings/Traffic Tables
- Footways
- Feature Paving Open Spaces
- Small Unit Pavers Open Spaces
- Raised Kerb
- Flush Kerb
- Seating
- Bio-Retention: Rain Gardens
- Cycle stands
- Lighting Open Spaces
- Retained Trees
- Proposed Trees
- Shrubs and Perennial Planting
- Lawn
- Play surface
- Gravel Front Gardens
- Hedges Front Gardens

0 2 4 6 8 10 m

NORTH

Westmoreland Park (drawing title)	HTA-L-D01-X-XX-2903 (drawing number)	A (revision)
Notting Hill Housing Aylesbury Regeneration (client / project)	1:200 scale ▢ A1	NHH-AES (project number) / SDM (originated by)
FOR PLANNING (status)	23/02/15 (date)	

HTA Design LLP
106-110 Kentish Town Road
London, NW1 9PX
020 7485 8555
www.hta.co.uk

HTA Design LLP
21 Slater's Steps
Edinburgh, EH8 8PB
0131 344 4742
www.hta.co.uk



PLAN DETAIL
1/200



PORTLAND STREET PARK SECTION PPa
1/200



PORTLAND STREET PARK SECTION PPb
1/200

AYLESBURY REGENERATION

Notting Hill Housing Group | London Borough of Southwark

Notes:
Do not scale from drawings unless by agreement with HTA. Use figured dimensions only. Check all dimensions on site prior to commencing the works. Drawing to be read in conjunction with other relevant consultant information.

This drawing is the copyright of HTA Design LLP and must not be copied or reproduced in part, or in whole, without the express permission of HTA Design LLP.
Drawing to be read in conjunction with outline specification.

Legend

- Application Boundary
- Proposed Building Outline
- Carriageway
- Parking Bays
- Pedestrian Crossings/Traffic Tables
- Footways
- Feature Paving Open Spaces
- Small Unit Pavers Open Spaces
- Park Road Feature Paving
- Raised Kerb
- Flush Kerb
- Seating
- Cycle stands
- Lighting Open Spaces
- Retained Trees
- Proposed Trees
- Planting beds
- Lawn Areas
- Shrubs and Perennial Planting
- Rain Gardens

0 2 4 6 8 10 m


NORTH

Portland Street Park (drawing title)	HTA-L-D01-X-XX-2904 (drawing number)		A (revision)
Notting Hill Housing Aylesbury Regeneration (client / project)	1:200 (scale ▯ A1)	NHH-AES (project number)	SDM (originated by)
FOR PLANNING (status)	24/02/15 (date)		

HTA Design LLP
106-110 Kentish Town Road
London, NW1 9PX
020 7485 8555
www.hta.co.uk

HTA Design LLP
21 Slater's Steps
Edinburgh, EH8 8PB
0131 344 4742
www.hta.co.uk

PLAN DETAIL
1/200

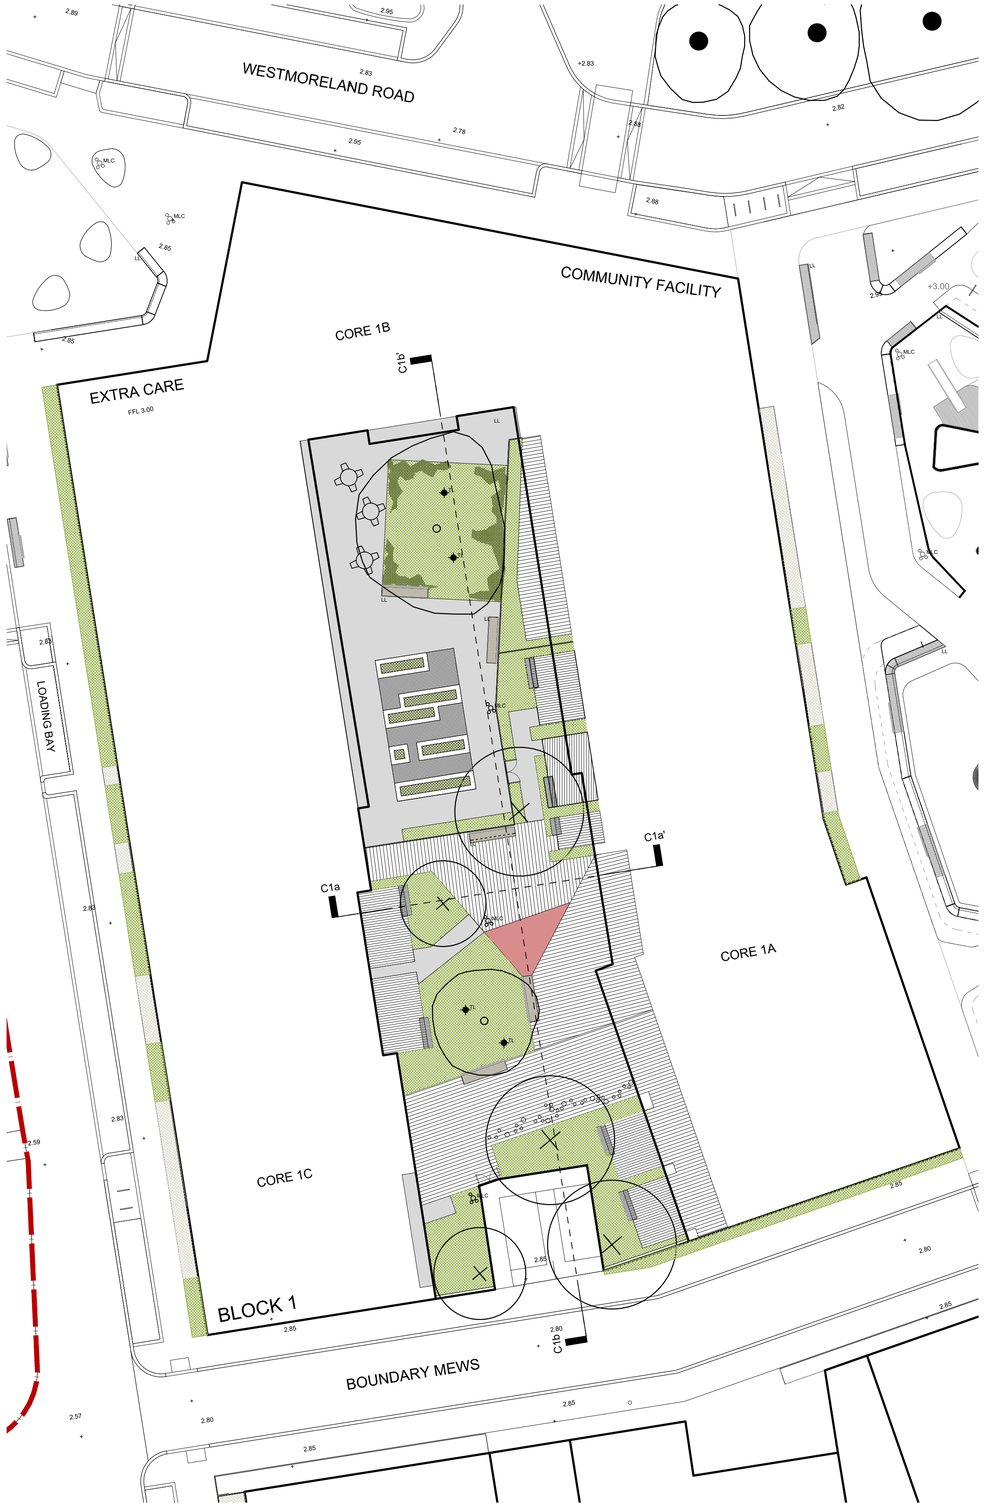



COURTYARD BLOCK 1 SECTION C1a
1/200



COURTYARD BLOCK 1 SECTION C1b
1/200

AYLESBURY REGENERATION

Notting Hill Housing Group | London Borough of Southwark

Notes:
Do not scale from drawings unless by agreement with HTA. Use figured dimensions only. Check all dimensions on site prior to commencing the works. Drawing to be read in conjunction with other relevant consultant information.

This drawing is the copyright of HTA Design LLP and must not be copied or reproduced in part, or in whole, without the express permission of HTA Design LLP.
Drawing to be read in conjunction with outline specification.

Legend

- Private Terrace with Timber Decking and Storage Bench
- Communal Timber Decking
- Lawn
- Sandstone Footpaths
- Tree Lighting
- Low Linear Lighting
- Perennials and Shrubs
- Self-Bounded Gravel
- Communal Planting Planters
- Courtyard Play
- Play Surface
- Proposed Trees
- Concrete Bench with timber seating surface

0 2 4 6 8 10 m

NORTH

Courtyard Block1 (drawing title)	HTA-L-D01-X-XX-2905 (drawing number)	A (revision)
Notting Hill Housing Aylesbury Regeneration (client / project)	1:200 (scale @ A1)	NHH-AES (project number)
		SDM (originated by)
FOR PLANNING (status)	24/02/15 (date)	

HTA Design LLP
106-110 Kentish Town Road
London, NW1 9PX
020 7485 8555
www.hta.co.uk

HTA Design LLP
21 Slater's Steps
Edinburgh, EH8 8PB
0131 344 4742
www.hta.co.uk



PLAN DETAIL
1/200



COURTYARD BLOCK 4 SECTION C4a
1/200



COURTYARD BLOCK 4 SECTION C4b
1/200

AYLESBURY REGENERATION

Notting Hill Housing Group | London Borough of Southwark

Notes:
Do not scale from drawings unless by agreement with HTA. Use figured dimensions only. Check all dimensions on site prior to commencing the works. Drawing to be read in conjunction with other relevant consultant information.

This drawing is the copyright of HTA Design LLP and must not be copied or reproduced in part, or in whole, without the express permission of HTA Design LLP.
Drawing to be read in conjunction with outline specification.

Legend

- Private Terrace with Timber Decking and Storage Bench
- Self Bounded Gravel
- Communal Timber Decking
- Sandstone Footpaths
- Tree Lighting
- Low linear Lighting
- Lawn
- Perennial Planting
- Flowering Perennial Planting
- Vegetable Gardens
- Shrub and Hedge Planting
- Proposed Trees
- Door-step Play
- Garage Ventilation Grill
- Bbq and communal eating table
- Concrete Bench with timber seating surface
- Raised Planters


0 2 4 6 8 10 m


NORTH

Courtyard Block4 (drawing title)	HTA-L-D01-X-XX-2906 (drawing number)	- (revision)
Notting Hill Housing Aylesbury Regeneration (client / project)	1:200 (scale ⬚ A1)	NHH-AES (project number)
FOR PLANNING (status)	24/09/14 (date)	SDM (originated by)

HTA Design LLP
106-110 Kentish Town Road
London, NW1 9PX
020 7485 8555
www.hta.co.uk

HTA Design LLP
21 Slater's Steps
Edinburgh, EH8 8PB
0131 344 4742
www.hta.co.uk

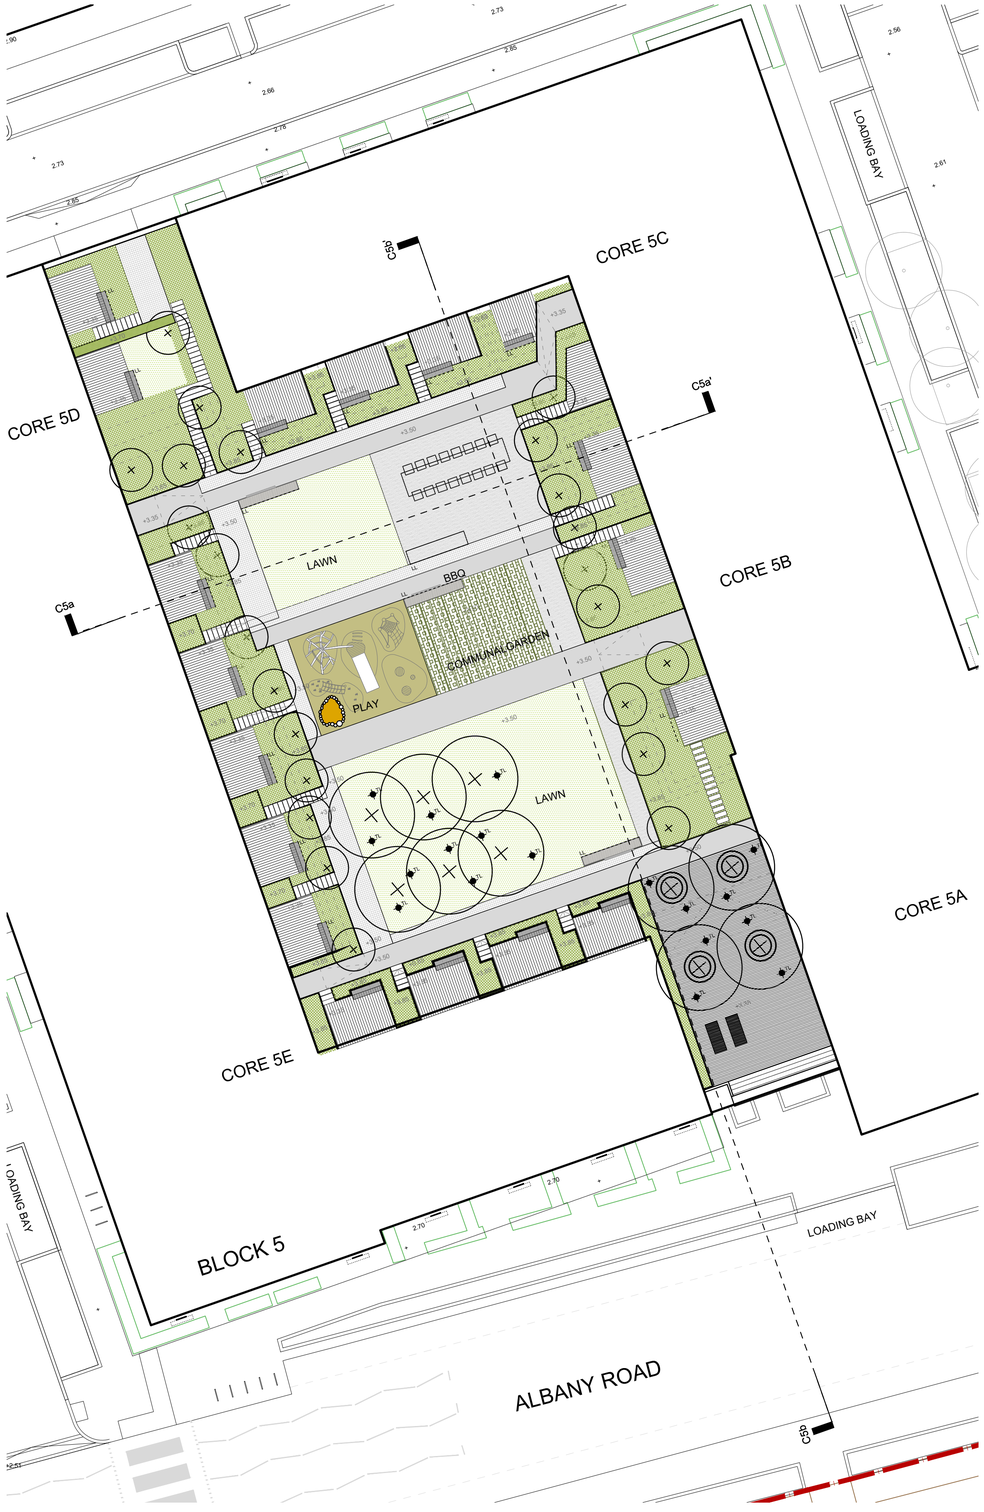
CORE 5C
CORE 5D
CORE 5B
CORE 5A
CORE 5E
BLOCK 5
LOADING BAY
LOADING BAY
LOADING BAY
ALBANY ROAD
C5a
C5a'
C5b
C5b
LAWN
BBQ
COMMUNAL GARDEN
PLAY
LAWN
2.73
2.85
2.66
2.76
2.56
2.61
2.70
2.70
+3.35
+3.50
+3.50
+3.50

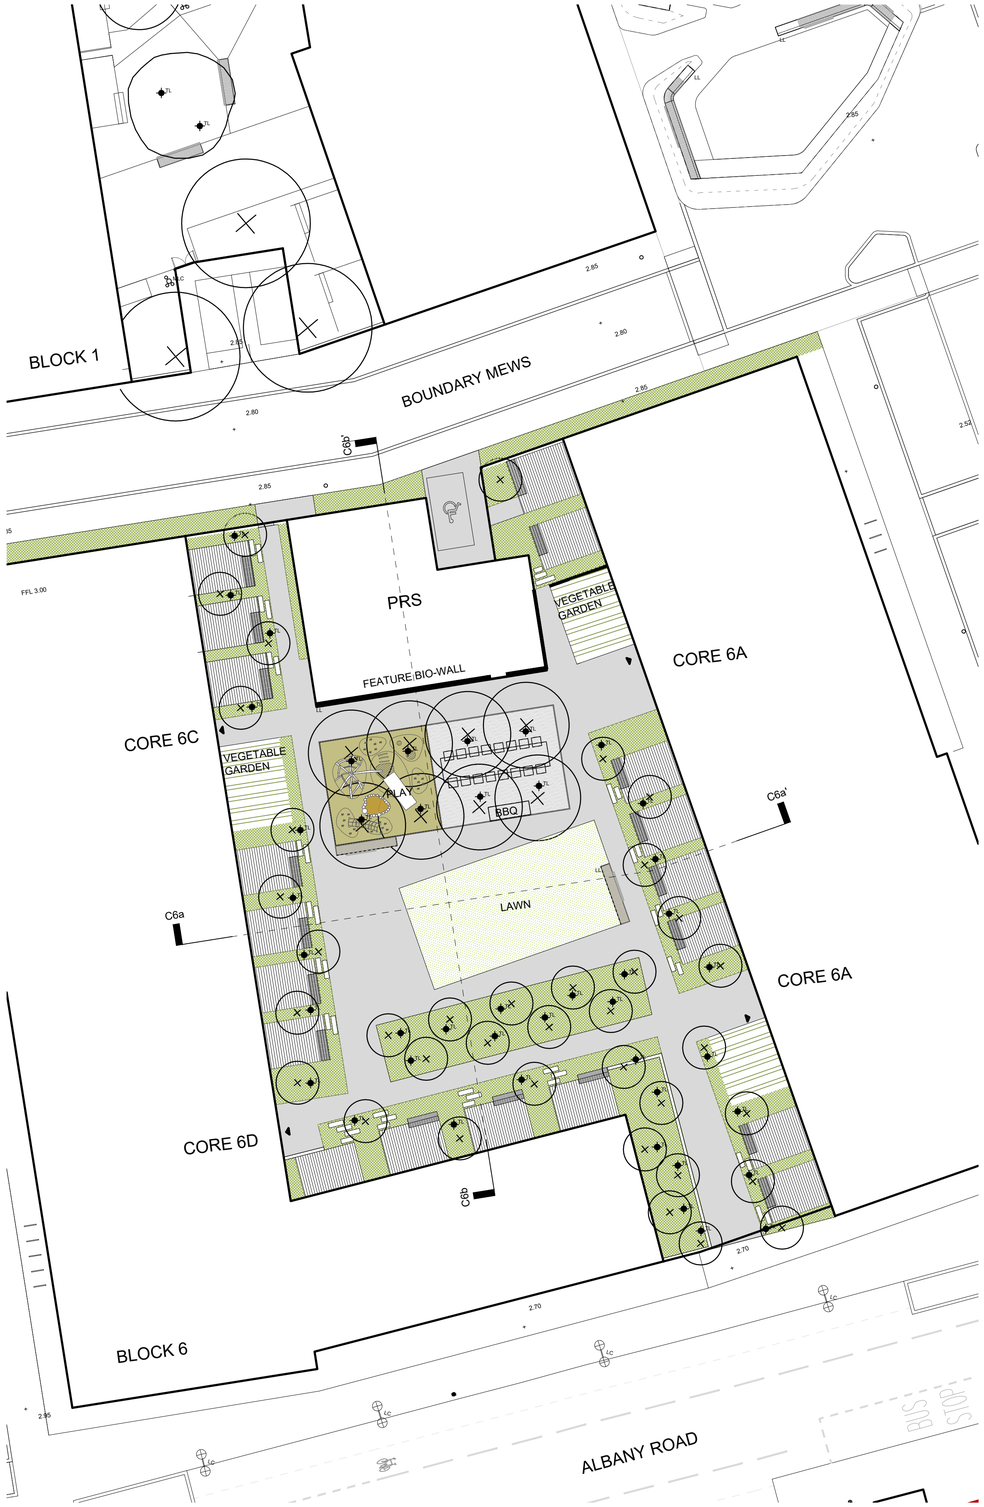

PLAN DETAIL
1/200



COURTYARD BLOCK 6 SECTION C6a
1/200



COURTYARD BLOCK 6 SECTION C6b
1/200

AYLESBURY REGENERATION

Notting Hill Housing Group | London Borough of Southwark

Notes:
Do not scale from drawings unless by agreement with HTA. Use figured dimensions only. Check all dimensions on site prior to commencing the works. Drawing to be read in conjunction with other relevant consultant information.

This drawing is the copyright of HTA Design LLP and must not be copied or reproduced in part, or in whole, without the express permission of HTA Design LLP.
Drawing to be read in conjunction with outline specification.

Legend

- Private Terrace with Timber Decking and Storage Bench
- Stepping Stones
- Self Bounded Gravel
- Sandstone Footpaths
- Tree Lighting
- Low linear Lighting
- Door-step Play
- Perennial and Shrub Planting
- Bbq and communal eating table
- Vegetable Gardens
- Lawn
- Concrete Bench with timber seating surface
- Proposed Trees

0 2 4 6 8 10 m

NORTH


Courtyard Block6 (drawing title)	HTA-L-D01-X-XX-2908 (drawing number)	- (revision)
Notting Hill Housing Aylesbury Regeneration (client / project)	1:200 scale ▯ A1	NHH-AES (project number)
		SDM (originated by)
FOR PLANNING (status)	24/09/14 (date)	

HTA Design LLP
106-110 Kentish Town Road
London, NW1 9PX
020 7485 8555
www.hta.co.uk


HTA Design LLP
21 Slater's Steps
Edinburgh, EH8 8PB
0131 344 4742
www.hta.co.uk



ROOF PLAN
1/1000

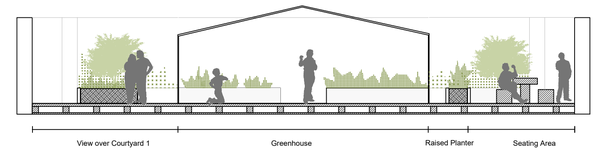

SECTION ROOF TERRACE BLOCK 1
1/100

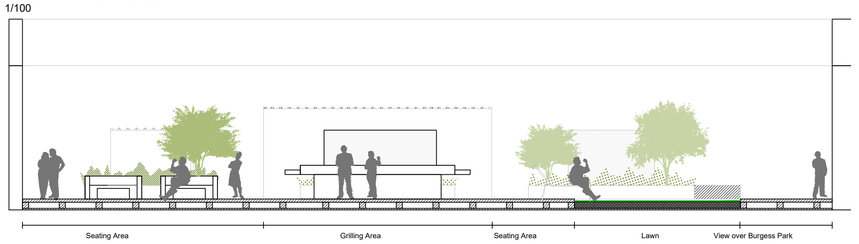


SECTION ROOF TERRACE BLOCK 4
1/100




SECTION ROOF TERRACE BLOCK 5
1/100




SECTION ROOF TERRACE BLOCK 6
1/100

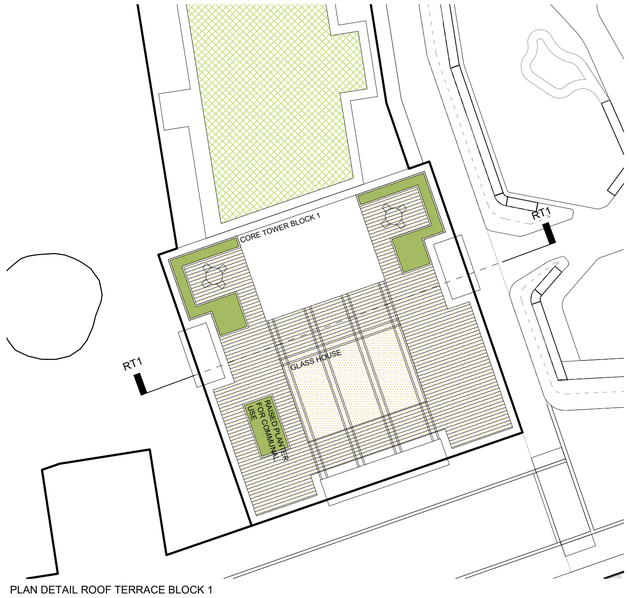


PLAN DETAIL ROOF TERRACE BLOCK 1
1/200

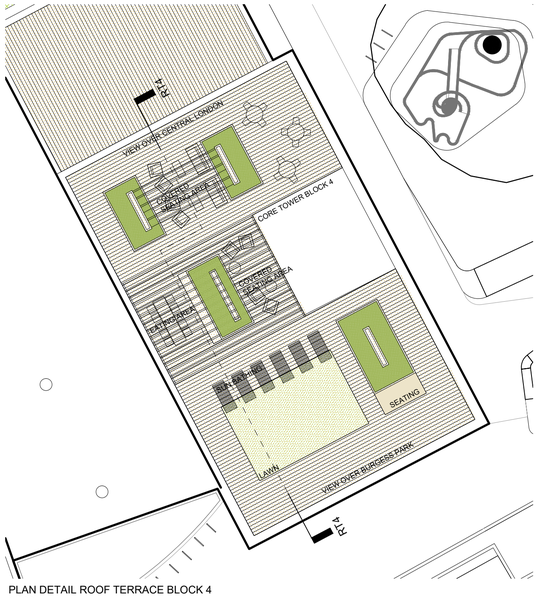

PLAN DETAIL ROOF TERRACE BLOCK 4
1/200

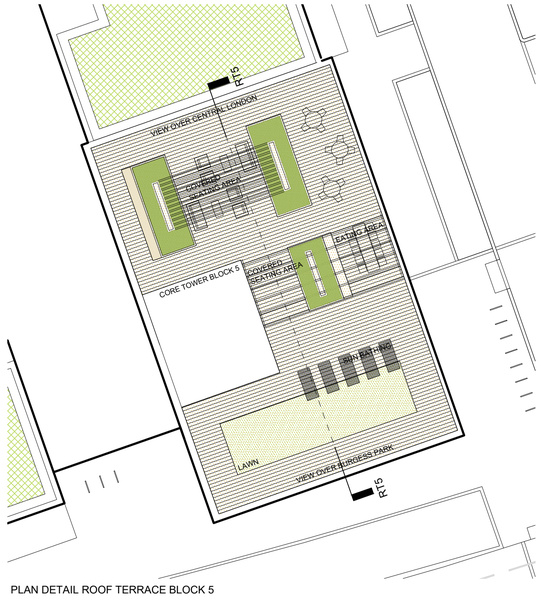

PLAN DETAIL ROOF TERRACE BLOCK 5
1/200

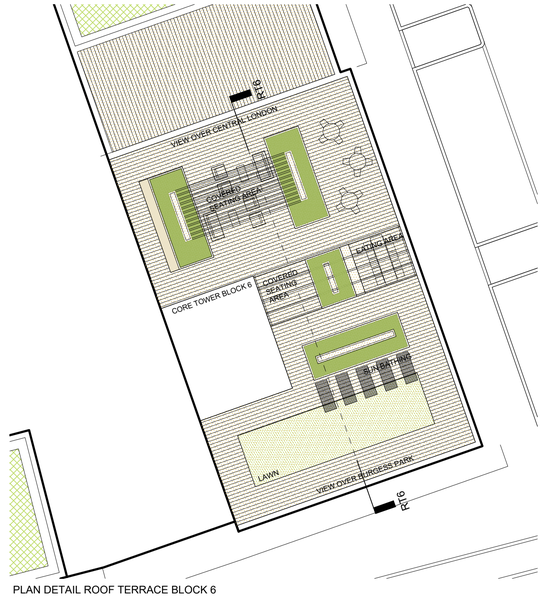

PLAN DETAIL ROOF TERRACE BLOCK 6
1/200

AYLESBURY REGENERATION

Notting Hill Housing Group | London Borough of Southwark

Notes:
Do not scale from drawings unless by agreement with HTA. Use figured dimensions only. Check all dimensions on site prior to commencing the works. Drawing to be read in conjunction with other relevant consultant information.

This drawing is the copyright of HTA Design LLP and must not be copied or reproduced in part, or in whole, without the express permission of HTA Design LLP.
Drawing to be read in conjunction with outline specification.

Legend

- Application Boundary
- Proposed Building Outline
- Intensive Green Roofs
- Extensive Green Roofs
- PV on Green Roofs
- Hardwood Decking
- Raised Planters
- Pergola
- Dinning Area
- Lawn

1/200
0 2 4 6 8 10 m

NORTH


Roof Terraces (drawing title)	HTA-L-D01-X-XX-2909 (drawing number)	- (revision)
Notting Hill Housing Aylesbury Regeneration (client / project)	1:200 scale A1	NHH-AES (project number) SDM (originated by)
FOR PLANNING (status)	24/09/14 (date)	

HTA Design LLP
106-110 Kentish Town Road
London, NW1 9PX
020 7485 8555
www.hta.co.uk

HTA Design LLP
21 Slater's Steps
Edinburgh, EH8 8PB
0131 344 4742
www.hta.co.uk



WESTMORELAND SQUARE SECTION WSa
1/100

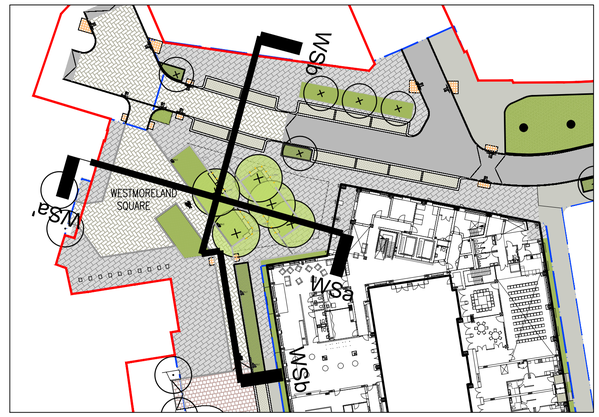



WESTMORELAND SQUARE SECTION WSb
1/100

Rev	Date	Drawn	Description
B	27.09.17	OLC	Section 73 Application

Notes:
Do not scale from drawings unless by agreement with HTA. Use figured dimensions only. Check all dimensions on site prior to commencing the works. Drawing to be read in conjunction with other relevant consultant information.

This drawing is the copyright of HTA Design LLP and must not be copied or reproduced in part, or in whole, without the express permission of HTA Design LLP.
Drawing to be read in conjunction with outline specification.


Legend

0 1 2 3 4 5 m

Westmoreland Square Sections — drawing title
HTA-L-D01-X-XX-2202 — drawing number
B — revision
NOTTING HILL Aylesbury Regeneration FDS — client / project
1:100 — scale (A1)
NHH-AES — project number
sdm — originated by
FOR PLANNING — status
23/02/15 — date

HTA Design LLP
78 Chamber Street
London, E1 8BL
020 7485 8555
www.hta.co.uk

HTA Design LLP
99 McDonald Road
Edinburgh, EH7 4NS
0131 344 4742
www.hta.co.uk

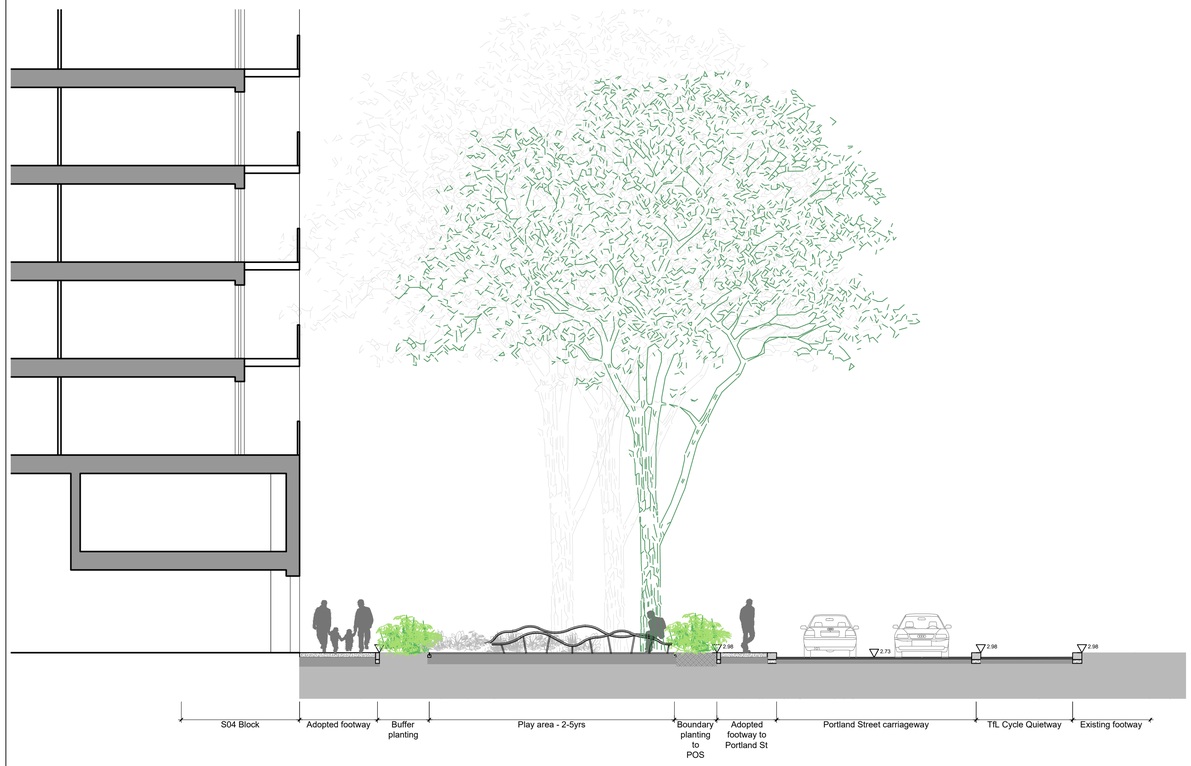

PORTLAND STREET PARK SECTION PPa
1:100





PORTLAND STREET PARK SECTION PPb
1:100

Rev	Date	Drawn	Description
B	27.09.17	CLC	Section 73 Application

Notes:
Do not scale from drawings unless by agreement with HTA. Use figured dimensions only. Check all dimensions on site prior to commencing the works. Drawing to be read in conjunction with other relevant consultant information.

This drawing is the copyright of HTA Design LLP and must not be copied or reproduced in part, or in whole, without the express permission of HTA Design LLP.
Drawing to be read in conjunction with outline specification.

Legend

0 1 2 3 4 5 m

Portland Street Park Sections — drawing title
HTA-L-D01-X-XX-2204 — drawing number
B — revision

NOTTING HILL Aylesbury Regeneration FDS — client / project
1:100 — scale ☐ A1
NHH-AES — project number
sdm — originated by

FOR PLANNING — status
24/09/14 — date

HTA Design LLP
78 Chamber Street
London, E1 8BL
020 7485 8555
www.hta.co.uk

HTA Design LLP
99 McDonald Road
Edinburgh, EH7 4NS
0131 344 4742
www.hta.co.uk





COURTYARD 6 SECTION C6a
1/100



COURTYARD SECTION C6b
1/100

Rev	Date	Drawn	Description
A	27.09.17	DLC	Section 73 Application

Notes:
Do not scale from drawings unless by agreement with HTA. Use figured dimensions only. Check all dimensions on site prior to commencing the works. Drawing to be read in conjunction with other relevant consultant information.

This drawing is the copyright of HTA Design LLP and must not be copied or reproduced in part, or in whole, without the express permission of HTA Design LLP.
Drawing to be read in conjunction with outline specification.

Legend

0 1 2 3 4 5 m

Courtyard 6 Sections
drawing title

HTA-L-D01-X-XX-2208
drawing number

A
revision

NOTTING HILL Aylesbury Regeneration FDS
client / project

1:100
scale @ A1

NHH-AES
project number

sdm
originated by


FOR PLANNING
status

24/09/14
date

HTA Design LLP
78 Chamber Street
London, E1 8BL
020 7485 8555
www.hta.co.uk

HTA Design LLP
99 McDonald Road
Edinburgh, EH7 4NS
0131 344 4742
www.hta.co.uk

PLAN DETAIL
1/200

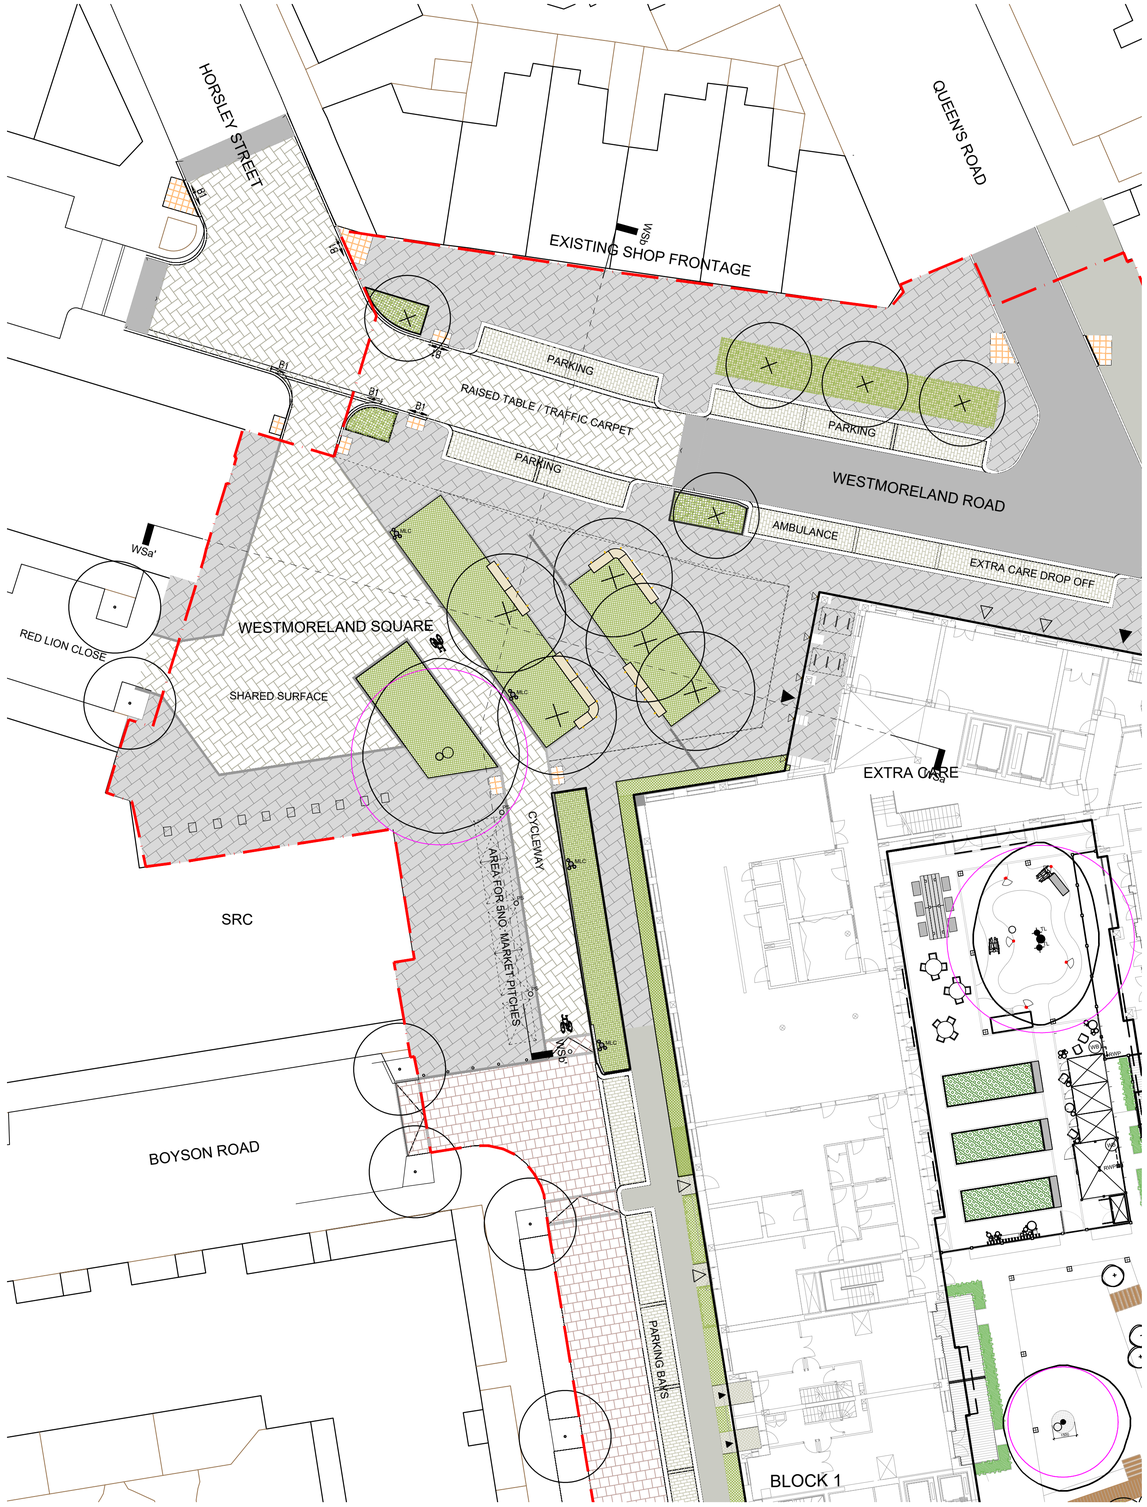



WESTMORELAND SQUARE SECTION WSa
1/200



WESTMORELAND SQUARE SECTION WSb
1/200

Rev	Date	Drawn	Description
B	29.09.17	OLC	Section 73 Application

Notes:
Do not scale from drawings unless by agreement with HTA. Use figured dimensions only. Check all dimensions on site prior to commencing the works. Drawing to be read in conjunction with other relevant consultant information.

This drawing is the copyright of HTA Design LLP and must not be copied or reproduced in part, or in whole, without the express permission of HTA Design LLP.
Drawing to be read in conjunction with outline specification.

Legend

- Planning Application Boundary
- Granite paving to SSDM 'Town Centre' palette
- Proposed Building Outlines
- Adopted Carriageway - macadam
- Adopted footway - PCC slab pavers
- Tactile hazard warning paving
- Parking bays - permeable block pavers
- Aggregate dressed macadam paving
- Small unit pavers to POS
- Play surfacing - colour 1
- Play surfacing - colour 2
- Permeable macadam to ball court
- Raised kerbs
- Flush kerbs
- Column lighting to POS
- Cycle stands
- Proposed trees
- Shrub and herbaceous planting
- Bio-retention planting
- Lawn
- Hedges to front boundaries
- Retained trees


0 2 4 6 8 10 m

NORTH


Westmoreland Square drawing title		HTA-L-D01-X-XX-2902 drawing number	B revision
NOTTING HILL Aylesbury Regeneration FDS client / project	1:200 scale ☐ A1	NHH-AES project number	SDM originated by
FOR PLANNING status	23/02/15 date	HTA Design LLP 78 Chamber Street London, E1 8BL 020 7485 8555 www.hta.co.uk	HTA Design LLP 99 McDonald Road Edinburgh, EH7 4NS 0131 344 4742 www.hta.co.uk

PLAN DETAIL
1/200



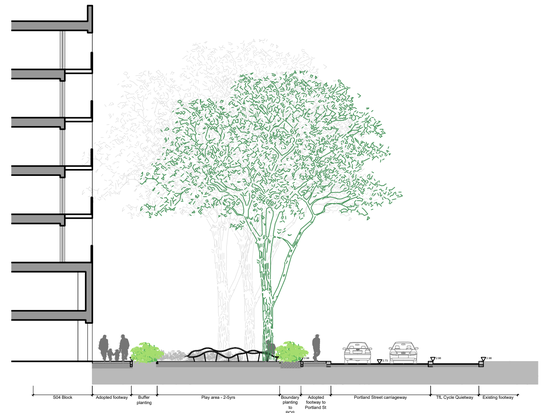

PORTLAND STREET PARK SECTION PPa
1/200

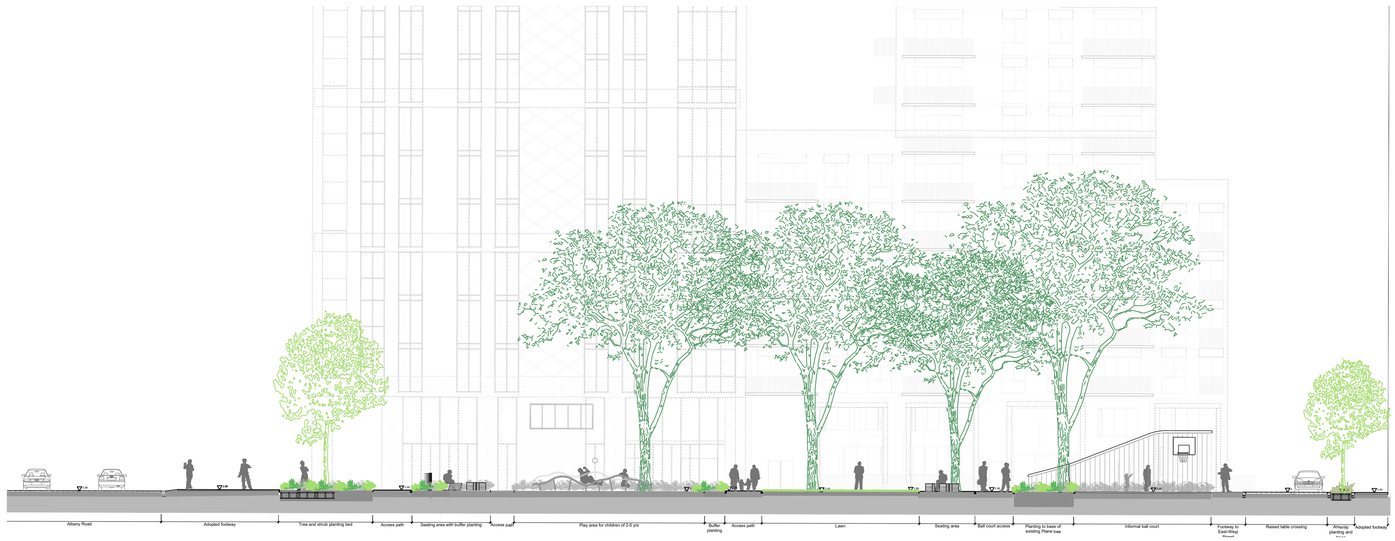

PORTLAND STREET PARK SECTION PPb
1/200

Rev	Date	Drawn	Description
B	29.09.17	OLC	Section 73 Application

Notes:
Do not scale from drawings unless by agreement with HTA. Use figured dimensions only. Check all dimensions on site prior to commencing the works. Drawing to be read in conjunction with other relevant consultant information.

This drawing is the copyright of HTA Design LLP and must not be copied or reproduced in part, or in whole, without the express permission of HTA Design LLP.
Drawing to be read in conjunction with outline specification.

Legend

- Planning Application Boundary
- Proposed Building Outlines
- Adopted Carriageway - macadam
- Adopted footway - PCC slab pavers
- Tactile hazard warning paving
- Parking bays - permeable block pavers
- Aggregate dressed macadam paving
- Small unit pavers to POS
- Play surfacing - colour 1
- Play surfacing - colour 2
- Permeable macadam to ball court
- Raised kerbs
- Flush kerbs
- Column lighting to POS
- Cycle stands
- Proposed trees
- Shrub and herbaceous planting
- Bio-retention planting
- Lawn
- Hedges to front boundaries
- Retained trees

0 2 4 6 8 10 m

NORTH

Portland Street Park
drawing title

HTA-L-D01-X-XX-2904
drawing number

B
revision

NOTTING HILL Aylesbury Regeneration FDS
client / project

1:200
scale ☐ A1

NHH-AES
project number

SDM
originated by

FOR PLANNING
status


23/02/15
date

HTA Design LLP
78 Chamber Street
London, E1 8BL
020 7485 8555
www.hta.co.uk


HTA Design LLP
99 McDonald Road
Edinburgh, EH7 4NS
0131 344 4742
www.hta.co.uk

PLAN DETAIL
1/200



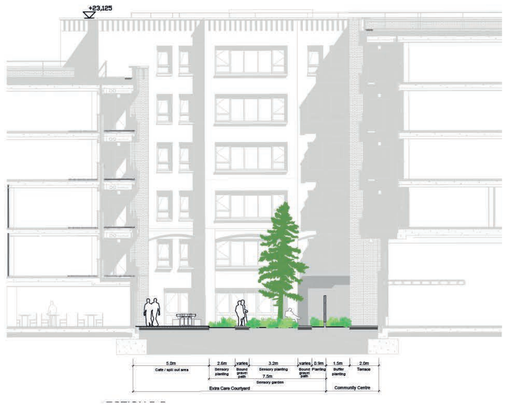

COURTYARD BLOCK 1 SECTION C1a
1/200

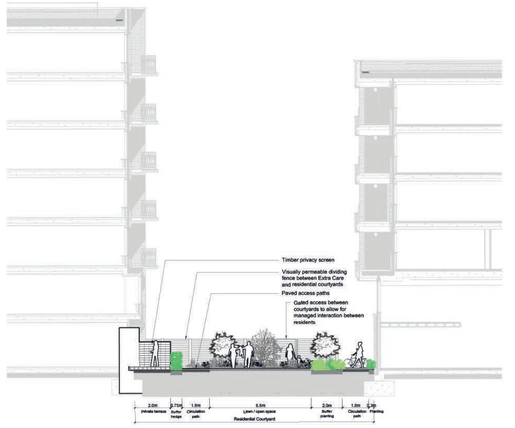

COURTYARD BLOCK 1 SECTION C1b
1/200



COURTYARD BLOCK 1 SECTION C1b
1/200

Rev	Date	Drawn	Description
B	29.09.17	CILC	Section 73 Application

Notes:
Do not scale from drawings unless by agreement with HTA. Use figured dimensions only. Check all dimensions on site prior to commencing the works. Drawing to be read in conjunction with other relevant consultant information.

This drawing is the copyright of HTA Design LLP and must not be copied or reproduced in part, or in whole, without the express permission of HTA Design LLP.
Drawing to be read in conjunction with outline specification.

Legend

- Planning Application Boundary
- Proposed Building Outlines
- Clay pavers - SO1 only
- Aggregate dress macadam paths
- Self binding gravel
- Concrete block pavers
- Private timber terraces
- Timber sleeper 'stepping stone' paths
- Composite timber surfacing
- Play surfacing
- Raised timber planters
- Timber benches
- Communal timber dining tables
- Timber cube seats
- Uplighters to trees
- Low level lighting to paths
- Shrub and herbaceous planting
- Productive garden planting
- Lawn
- Hedges
- Proposed trees and specimen shrubs

0 2 4 6 8 10 m

NORTH

Courtyard Block1
drawing title

HTA-L-D01-X-XX-2905
drawing number

B
revision

NOTTING HILL Aylesbury Regeneration FDS
client / project

1:200
scale @ A1

NHH-AES
project number

SDM
originated by

FOR PLANNING
status

24/02/15
date

HTA Design LLP
78 Chamber Street
London, E1 8BL
020 7485 8555
www.hta.co.uk

HTA Design LLP
99 McDonald Road
Edinburgh, EH7 4NS
0131 344 4742
www.hta.co.uk



PLAN DETAIL
1/200



COURTYARD BLOCK 6 SECTION C6a
1/200



COURTYARD BLOCK 6 SECTION C6b
1/200

Rev	Date	Drawn	Description
A	29.09.17	OLC	Section 73 Application

Notes:
Do not scale from drawings unless by agreement with HTA. Use figured dimensions only. Check all dimensions on site prior to commencing the works. Drawing to be read in conjunction with other relevant consultant information.

This drawing is the copyright of HTA Design LLP and must not be copied or reproduced in part, or in whole, without the express permission of HTA Design LLP.
Drawing to be read in conjunction with outline specification.

Legend

- Planning Application Boundary
- Proposed Building Outlines
- Clay pavers - S01 only
- Aggregate dress macadam paths
- Self binding gravel
- Concrete block pavers
- Private timber terraces
- Timber sleeper "stepping stone" paths
- Composite timber surfacing
- Play surfacing
- Raised timber planters
- Timber benches
- Communal timber dining tables
- Timber cube seats
- Uplighters to trees
- Low level lighting to paths
- Shrub and herbaceous planting
- Productive garden planting
- Lawn
- Hedges
- Proposed trees and specimen shrubs

0 2 4 6 8 10 m

NORTH

Courtyard Block6
drawing title

HTA-L-D01-X-XX-2908
drawing number

A
revision

NOTTING HILL Aylesbury Regeneration FDS 1:200
client / project
scale @ A1

NHH-AES
project number

SDM
originated by

FOR PLANNING
status

24/09/14
date

HTA Design LLP
78 Chamber Street
London, E1 8BL
020 7485 8555
www.hta.co.uk

HTA Design LLP
99 McDonald Road
Edinburgh, EH7 4NS
0131 344 4742
www.hta.co.uk